

REVISIONS	BY

TTF SCAFFOLDING Co. Ltd.

10979 OLSEN ROAD, SURREY, BC, V3V 3S9

TEL: 778 888 5301

Email: info@tffscaffolding.com

www.tffscaffolding.com

JOB:

ANDMAR  
PHASE 1B

46183 THOMAS ROAD,  
CHILLIWACK, B.C.


CONTR:

TRIBRINK  
CONTRACTING LTD.

TITLE:

BUILDING C LEVEL 2  
SUSPENDED SLAB  
SHORING PLAN &  
DETAILS

Date:	MAR.18.2025
Scales:	AS SHOWN
Drawn by:	F.T.
Job:	
Sheet:	F-8

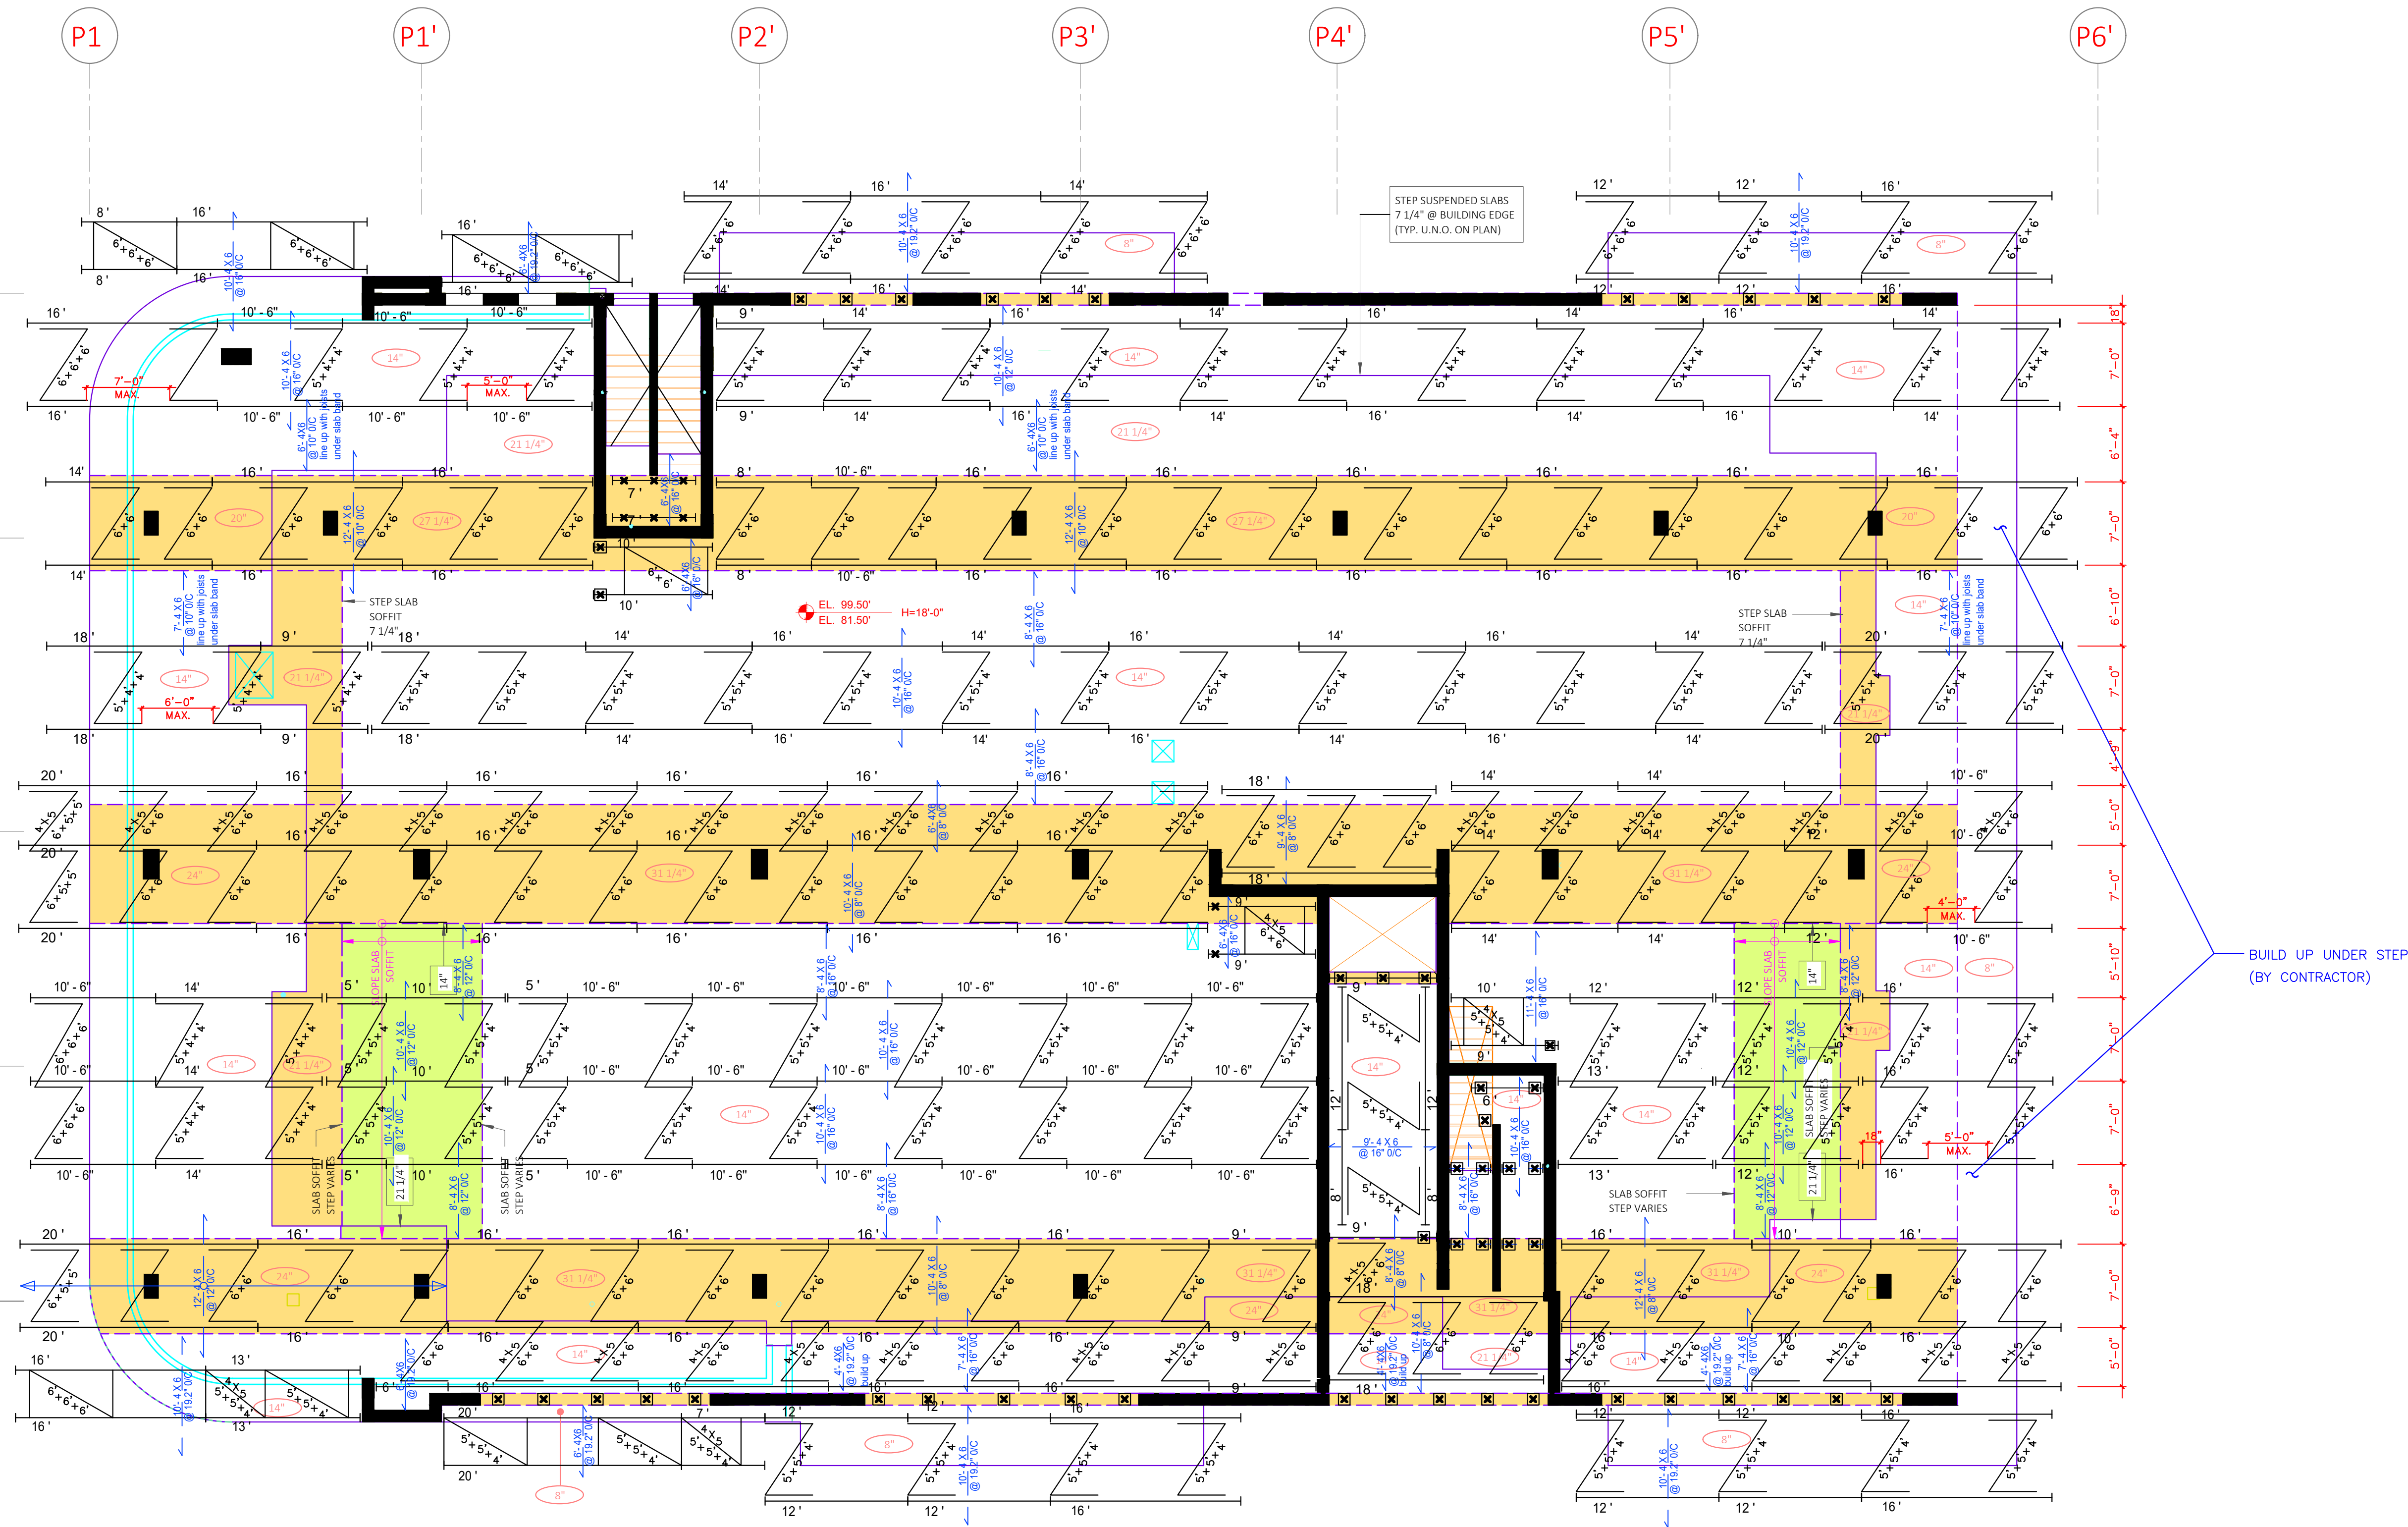

**BUILDING C LEVEL 2 SUSPENDED SLAB SHORING PLAN:** SCALE 1/8"=1'-0"

10" DEEP SLAB TYPICAL U.N.O. (175 P.S.F.)

24" DEEP SLAB BAND TYPICAL U.N.O. (350 P.S.F.)

ALL FRAMES TO BE 4' WIDE HEAVY DUTY(10K/LEG) WITH 7' BRACING TYP.(SEE PLAN FOR FRAME HEIGHT).

NO SHORE IS REQUIRED UNDER SLAB NOR SLAB BAND TYP. UNLESS SHOWN OR MARKED AS "X" FOR #2, "⊗" FOR #3 & "⊠" FOR #4 POST SHORE TYP.(SEE PLAN FOR LOCATION).

PLYWOOD TO BE MIN. 3/4" D. FIR #1 OR BETTER.

4X6 WOOD JOISTS SUPPLIED BY TTF SCAFFOLDING SHALL NOT BE USED FOR PACKING OR CUT SHORT FOR OTHER PURPOSES.

FOR GENERAL NOTES AND TYPICAL DETAILS SEE DRAWING F-1.

INSPECTION IS REQUIRED BY UNDERSIGNED P. ENG. PRIOR TO POURING CONCRETE. (48 HOURS NOTICE PLEASE).

**NOTES :**

THIS DRAWING SHALL BE READ IN CONJUNCTION WITH ARCHITECTURAL AND STRUCTURAL DRAWINGS.

CONTRACTOR TO CHECK AND CONFIRM ALL DIMENSIONS & ELEVATIONS PRIOR TO SHIPMENT OF EQUIPMENT.