

td. |

LSEN ROAD, SURREY, BC, V3V 3S9
 TEL. 778.898.5301
 Email: info@ttfscaffolding.com
www.ttfscaffolding.com

CITADEL
APARTMENTS
PHASE 1

3092 IMMEL STREET,
ABBOTSFORD, B.C.

CITADEL
PROPERTIES INC.


LEVEL 1 SUSPENDED SLAB SHORING PLAN & DETAILS

Scale: AS SHOWN

Drawn by: F.T.

Job:

Sheet: F-3

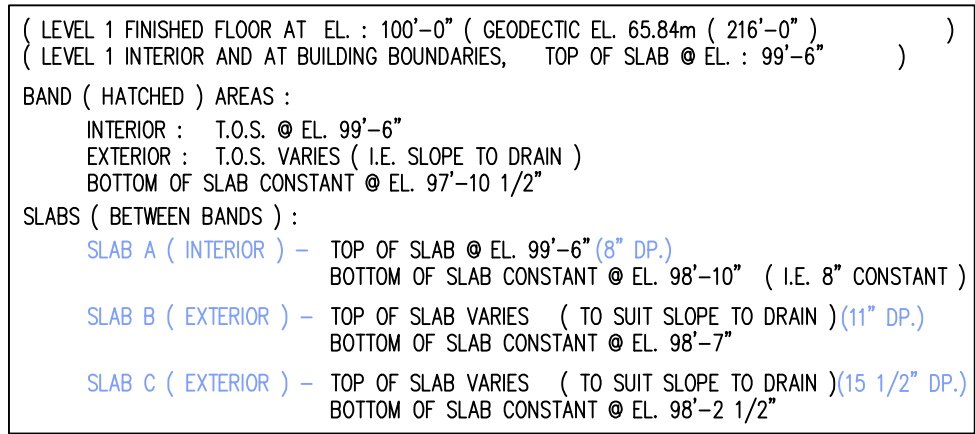

THIS DRAWING SHALL BE READ IN CONJUNCTION WITH ARCHITECTURAL AND STRUCTURAL DRAWINGS.
CONTRACTOR TO CHECK AND CONFIRM ALL DIMENSIONS & ELEVATIONS PRIOR TO SHIPMENT OF EQUIPMENT.